SEE EXHIBIT A

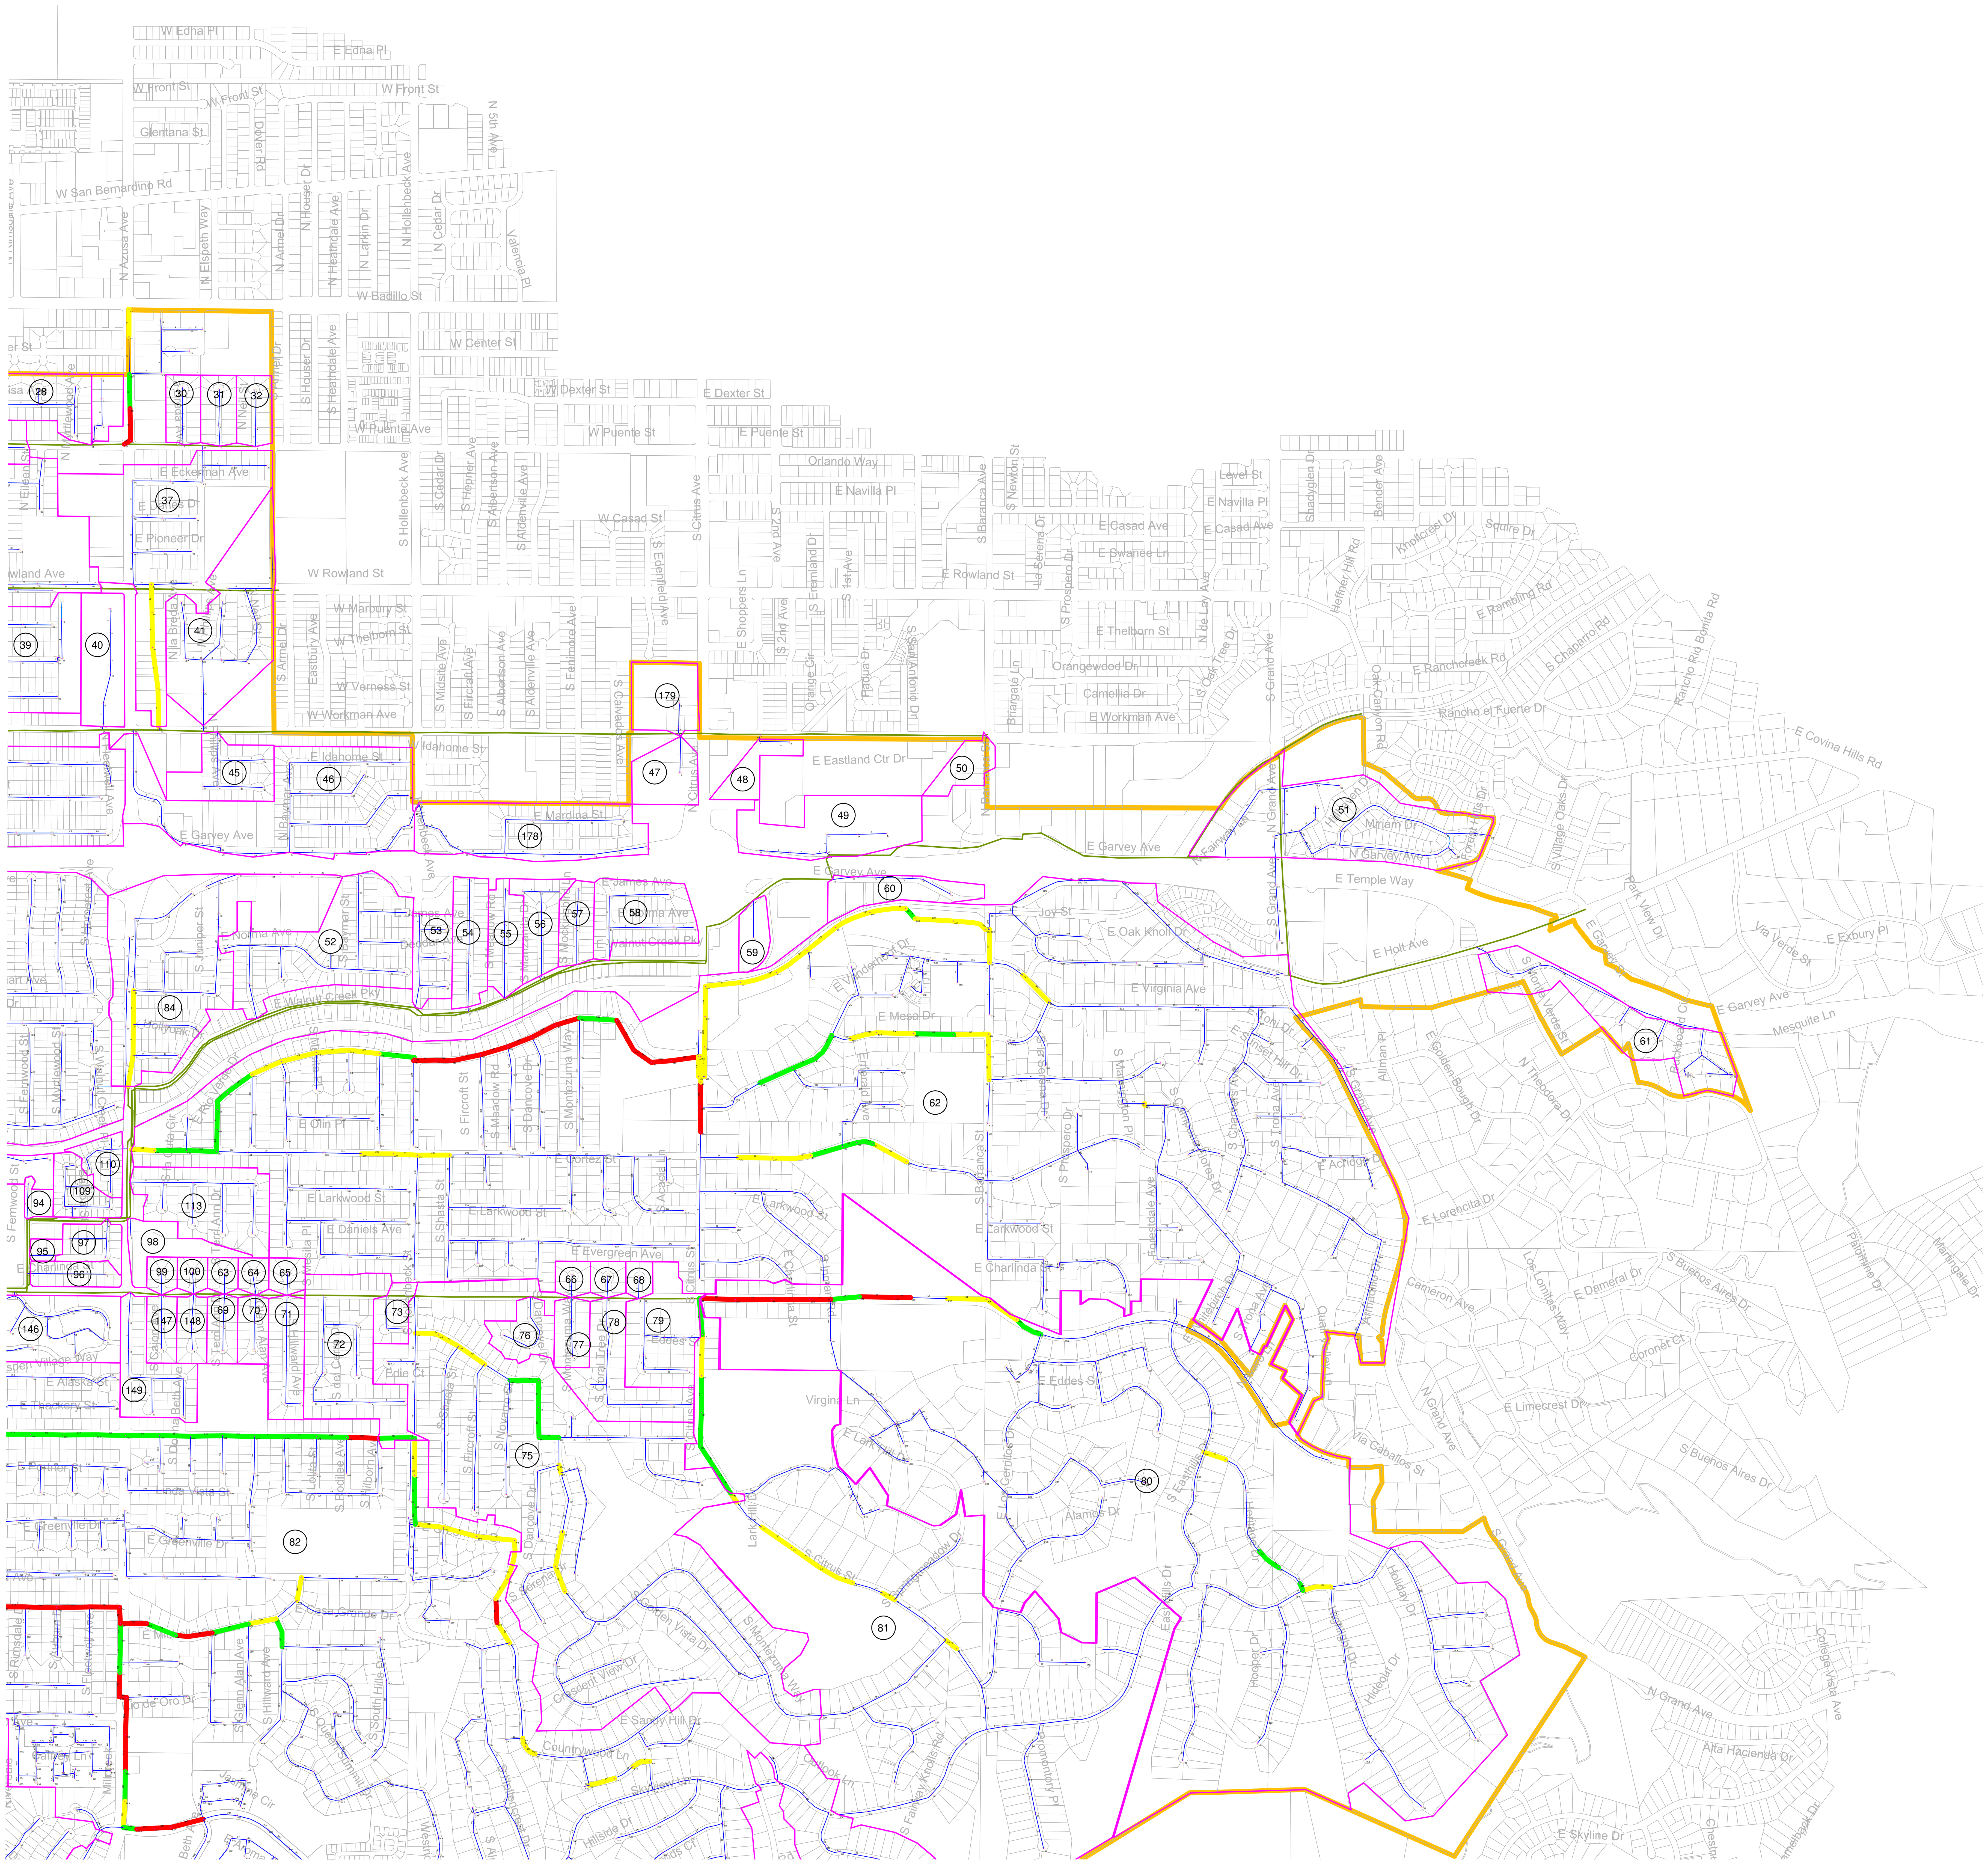

SEE EXHIBIT C

LEGEND:

(olive line)	EXISTING CSD TRUNK SEWERS
(blue line)	SANITARY SEWER PIPE
(red line)	0.85 < d/D
(green line)	0.64 < d/D < 0.85
(yellow line)	0.50 < d/D < 0.64
(orange line)	CITY BOUNDARY
(magenta line)	SEWER DRAINAGE AREA BORDER
(108)	SEWER MAINTENANCE ZONE

PLAN
SCALE: 1"=600'
600 300 0 600 1200
SCALE FEET

APPENDIX L

SEWER SYSTEM CAPACITY ANALYSIS DEFICIENT PIPES EXHIBIT B

WILLDAN Engineering

2401 E. Katella Avenue, Suite 450
Anaheim, CA 92806
(714)978-8200 fax (714)978-8299

U:\jn15909 W. Covina SSMP\CAD\pl-SSWR-EXHIBIT-APPL2.dwg Plotted: Apr 08, 2009